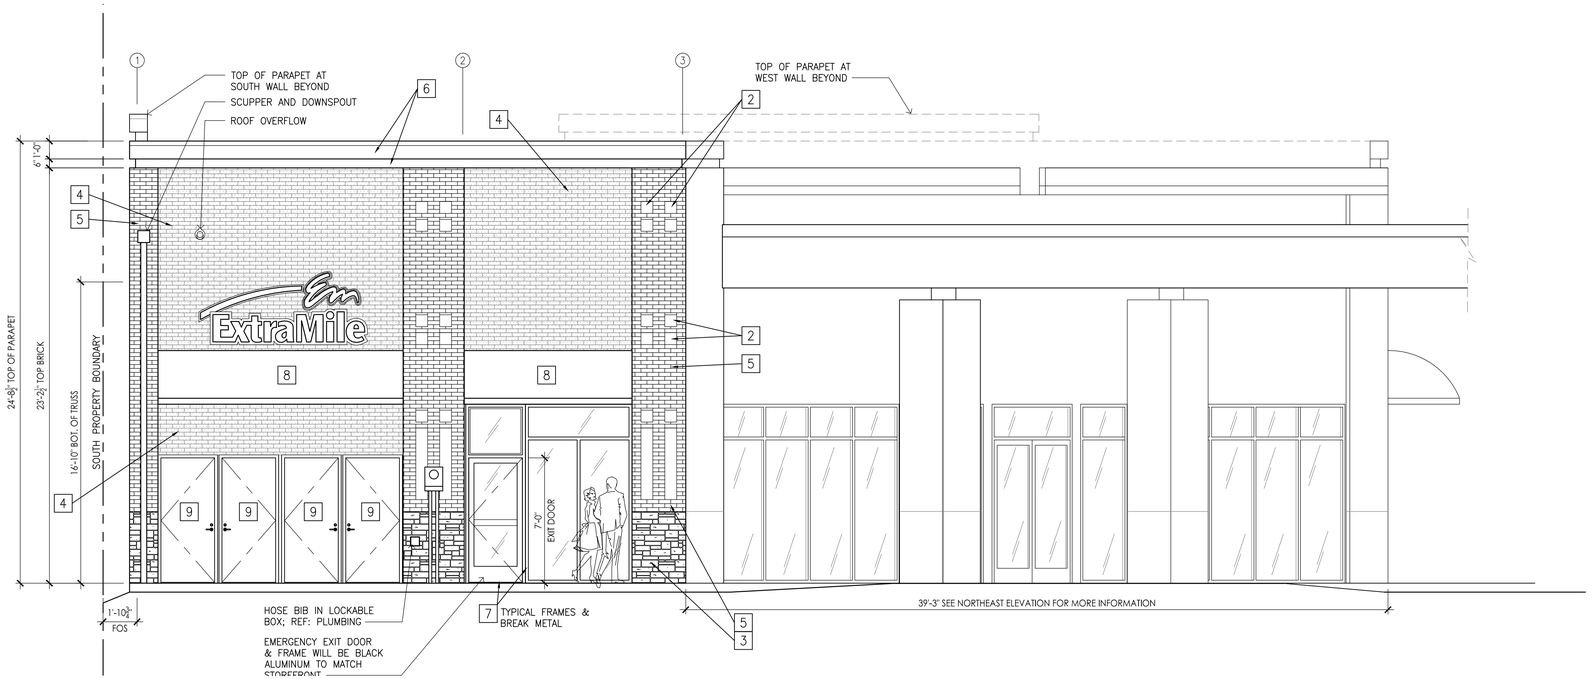

EAST ELEVATION - FACING LAWSON STREET

0 2 4 8

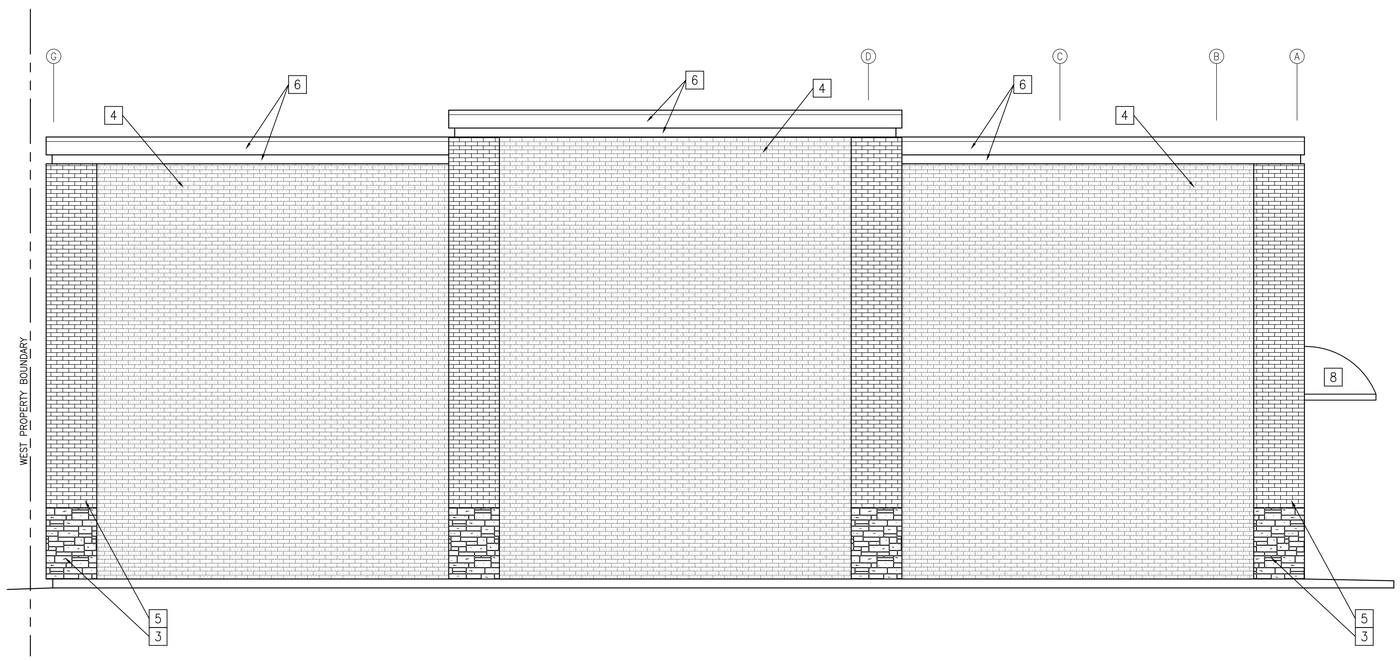

SOUTH ELEVATION

0 2 4 8

COLOR LEGEND

1 SIDING BOARD:
PAINT: "CHILLED WINE"

2 CULTURED STONE:
TYPE: ARCHITECTURAL STONE TRIM
COLOR: GRAY
MFR: BORAL AMERICA

3 CULTURED STONE:
TYPE: EUROPEAN CASTLE STONE
COLOR: CHARDONNAY
MFR: BORAL AMERICA

4 BRICK:
TYPE: STANDARD
COLOR: MOUNTAIN BLEND (BODY)
MFR: MUTUAL MATERIALS

5 BRICK:
TYPE: STANDARD
COLOR: CANYON MIST (ACCENT)
MFR: MUTUAL MATERIALS

TYPE N MORTAR
TYPE N / MORTAR MIX, A PRE-BLENDED DRY PORTLAND CEMENT-LIME MORTAR MIX PRODUCED BY OLDCASTLE/PORTLAND, IN 3,000 LB. OR 80 LB. BAGS, MEETS THE AMERICAN SOCIETY FOR TESTING AND MATERIALS (A.S.T.M.) C-270 TABLE 2 PROPERTY SPECIFICATIONS.
COLOR: NO COLOR ADDITIVE

No.	Date	By	Ckd.	Appr.	Revision
4					
3					
2					
1					

Title: ARCHITECTURAL ELEVATIONS
WOODBURN FAST SERVE
2990 NEWBURG HWY
WOODBURN, OREGON 97071

For: WOODBURN FAST SERVE
2990 NEWBURG HWY
SR 214 @ LAWSON STREET
WOODBURN, OREGON 97071

REGISTERED PROFESSIONAL ENGINEER 15803PE OREGON MAR. 17, 1997 HAL P. GRUBB
EXPIRES:

Scale: Horizontal 1/4"=1'-0" Vertical

Designed __cjp.
Drawn __cjp.
Checked __
Approved __
Date 10.21.14

BARGHAUSEN CONSULTING ENGINEERS, INC.
18215 72ND AVENUE SOUTH
KENT, WA 98032
(425)251-6222
(425)251-8782 FAX
CIVIL ENGINEERING, LAND PLANNING, SURVEYING, ENVIRONMENTAL SERVICES

Job Number 16489
Sheet A2.2 of ___

File:P:\16000s\16489\architectural\16489 A2.1.dwg Date/Time:10/23/2014 3:23 PM Scale:1:1 CPINNER Xref: ----