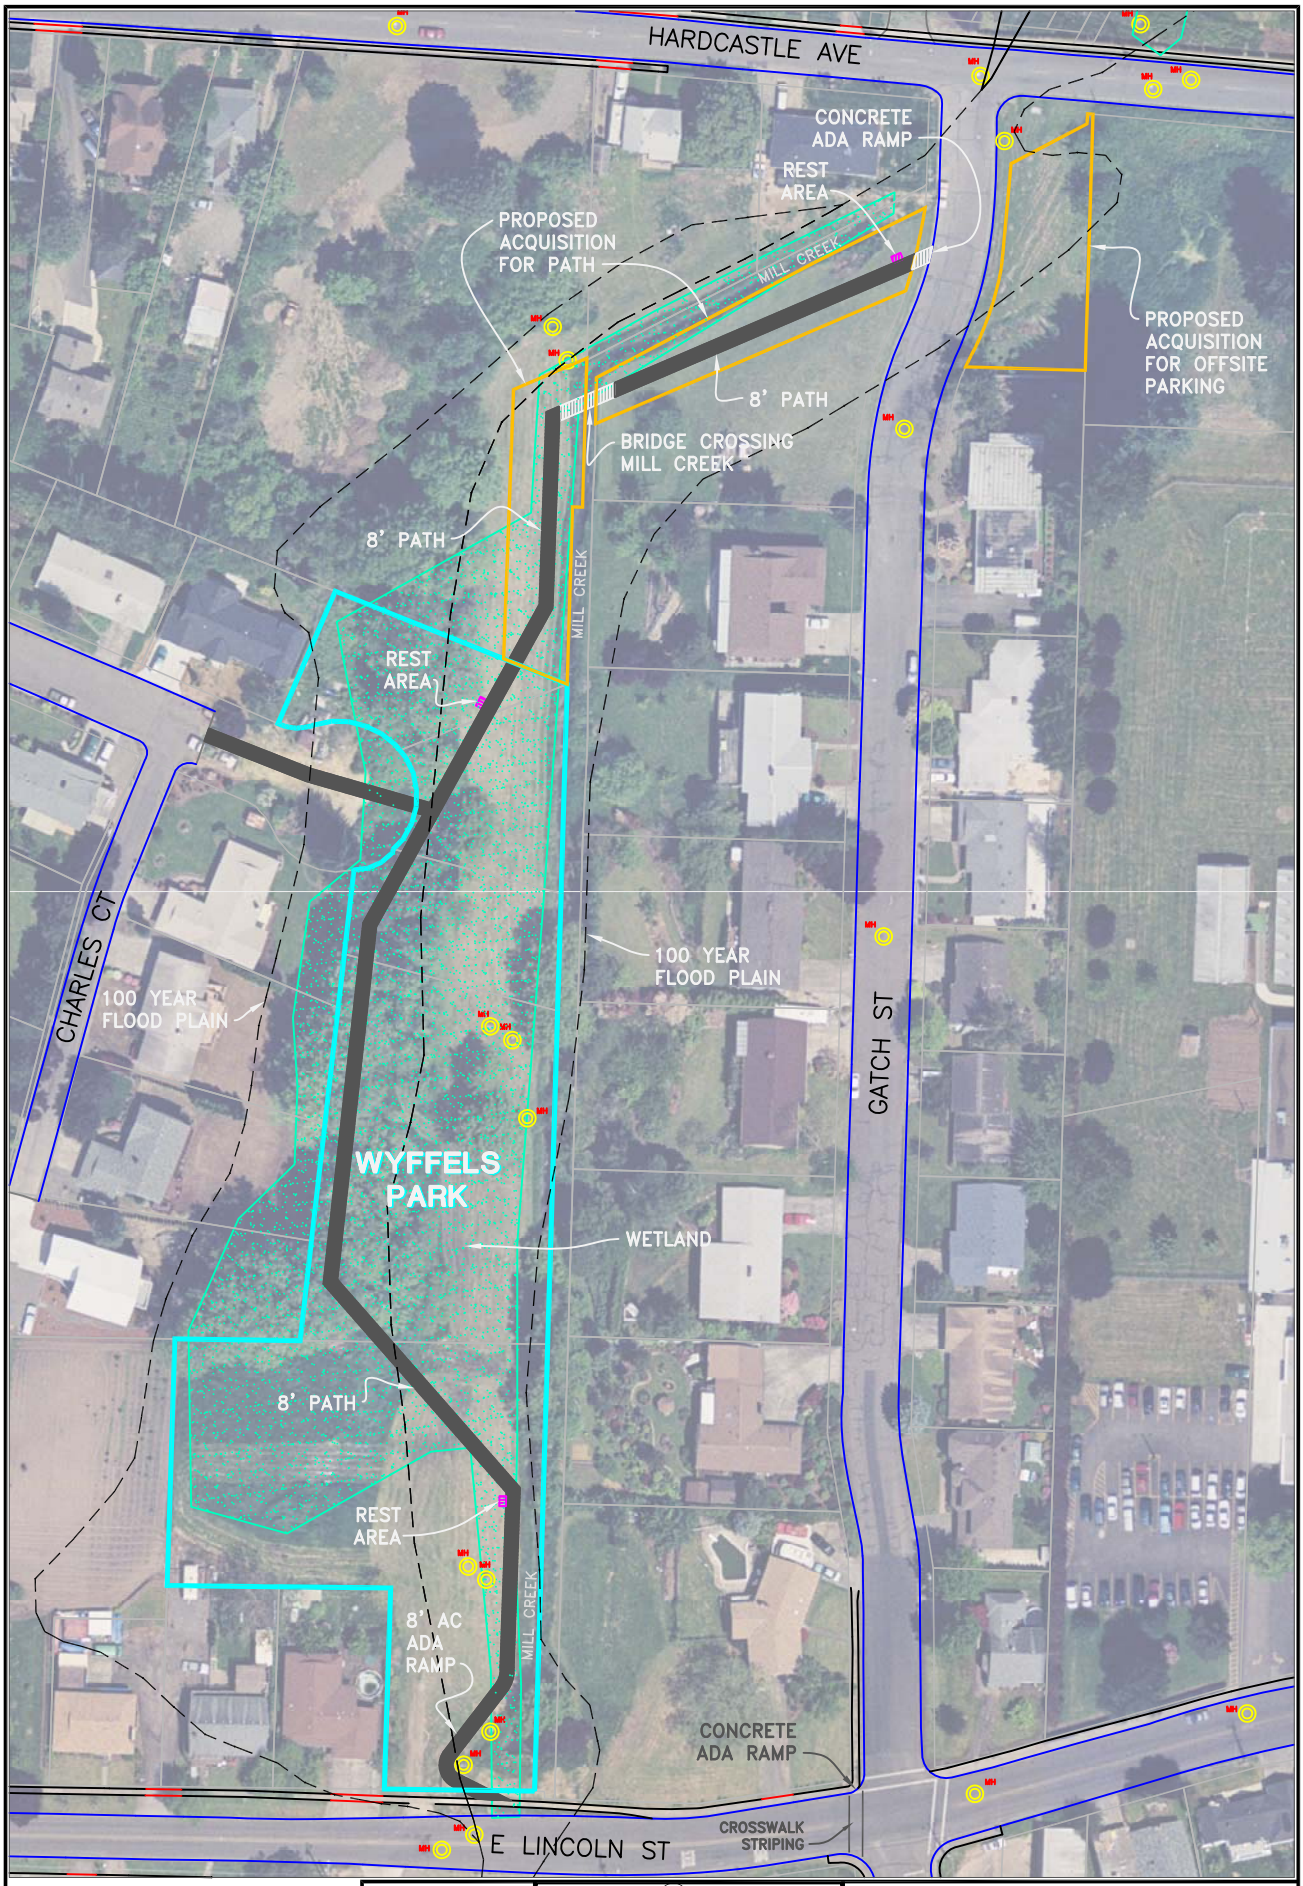

N
W E
S

WOODBURN
OREGON
Incorporated 1889
PUBLIC WORKS DEPARTMENT
ENGINEERING DIVISION

PROJECT TITLE:	WYFFELS PARK PED PATH
DRAWING NAME:	WYFFELS PARK_PED PATH.DWG
PROJ. NO: 2012-062-37	DESIGNED:
DWG. NO:	DRAWN BY: KAE
DATE: 1/25/13	REVIEWED: EL
SCALE: 1"=75'-0"	APPROVED: EL