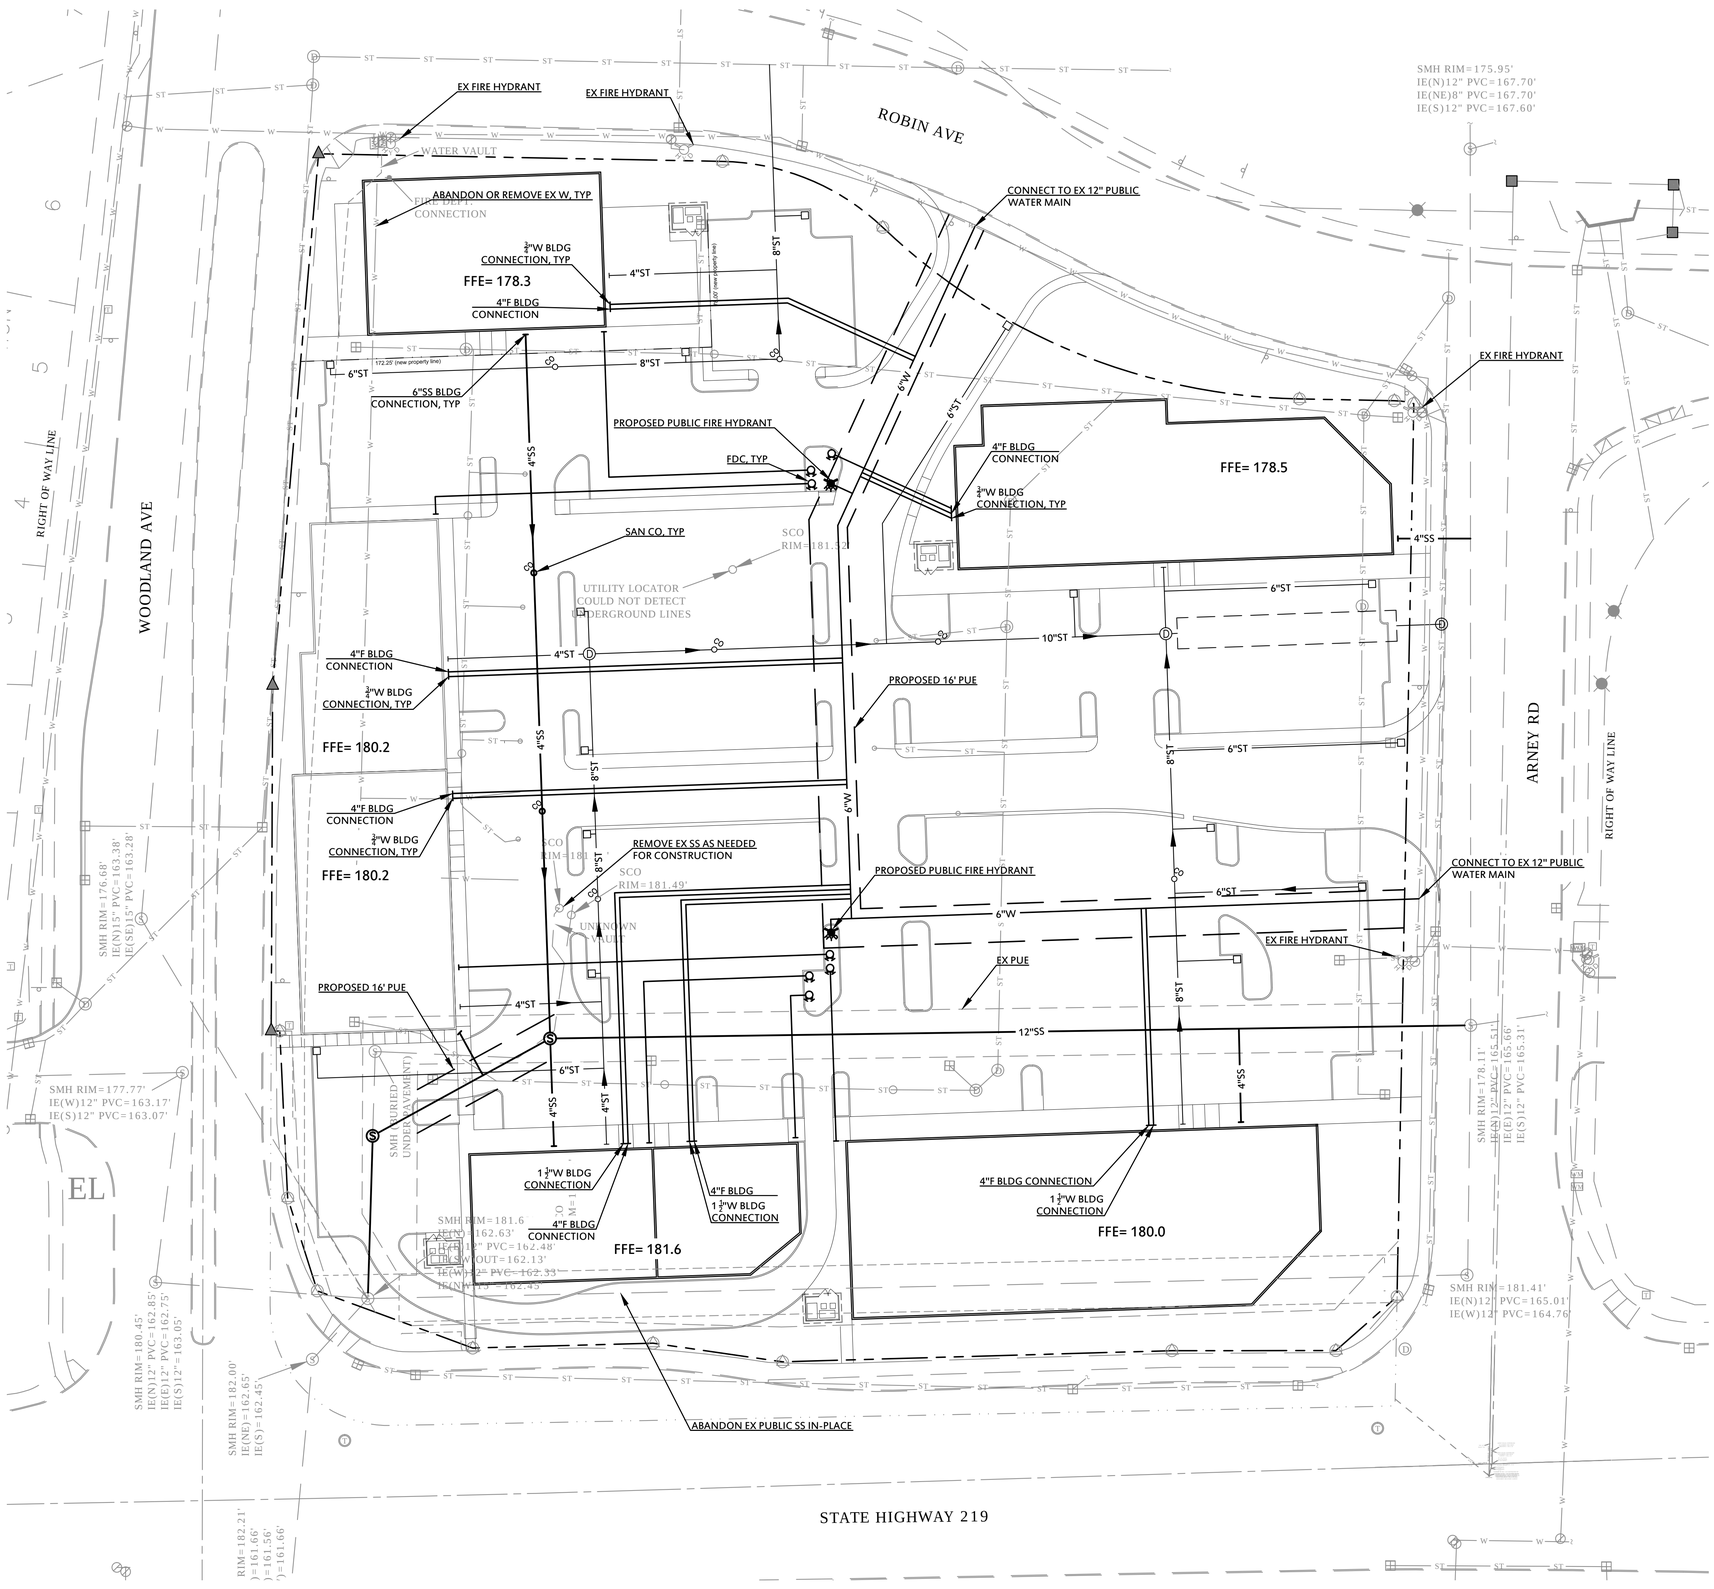

N

PLAN SCALE

30 0 15 30 60

1 INCH = 30 FT.

SHEET NOTES

1. EACH DOMESTIC WATER BLDG SERVICE WILL HAVE A PUBLIC WATER METER AND BACKFLOW PREVENTER, AND EACH FIRE PROTECTION WATER BLDG SERVICE WILL HAVE A BACKFLOW PREVENTER, CONTAINED WITHIN THE PROPOSED PUBLIC UTILITY EASEMENT.
2. LOCATIONS OF BUILDING CONNECTIONS ARE SCHEMATIC AND SHOWN FOR PURPOSES OF CITY DESIGN REVIEW III. ACTUAL BLDG CONNECTION LOCATIONS TO BE DETERMINED DURING PREPARATION OF CONSTRUCTION DOCUMENTS FOR BUILDING PERMIT.

CIVIL ABBREVIATIONS AND LEGEND

BFP	BACKFLOW PREVENTION
BLDG	BUILDING
BW	BACK OF SIDEWALK
BWALL	BOTTOM OF RETAINING WALL
CONST	CONSTRUCT
DWG	DRAWING
ELEV	ELEVATION
EX	EXISTING
F	FIRE PROTECTION
FFE	FINISHED FLOOR ELEVATION
FG	FINISHED GRADE
FL	FLOW LINE
FS	FINISHED SURFACE ELEV
FT	FEET
LF	LINEAR FEET
MAX	MAXIMUM
MIN	MINIMUM
PUE	PUBLIC UTILITY EASEMENT
S	SLOPE
ST	STORM DRAIN
SF	SQUARE FEET
SS	SANITARY SEWER
STD	STANDARD
TC	TOP OF CURB
TP	TOP OF PAVEMENT
TW	TOP OF SIDEWALK
TWALL	TOP OF RETAINING WALL
TYP	TYPICAL
W	DOMESTIC WATER
WQ	WATER QUALITY

CB	CATCH BASIN
CO	CLEANOUT
HYD	PUBLIC HYDRANT
MH	DRAINAGE MANHOLE
	SURFACE DRAINAGE DIRECTION
FDC	FIRE DEPARTMENT CONNECTION
MH	SANITARY SEWER MANHOLE
10"ST	STORM DRAIN LINE W/PIPE SIZE AND FLOW DIRECTION
4"SS	SANITARY SEWER LINE W/PIPE SIZE AND FLOW DIRECTION
4"F	FIRE PROTECTION LINE W/PIPE SIZE
1 1/2"W	DOMESTIC WATER LINE W/PIPE SIZE

CAPITAL ENGINEERING & CONSULTING, LLC

Tina Guard, PE
541-510-4225
tlg@capitalengineering.co

CITY DESIGN REVIEW NOT FOR CONSTRUCTION

WOOBURN COMMERCIAL

SITE LOCATION:

ARNEY ROAD & ROBIN AVENUE
WOOBURN, OR 97071

OWNER:

MASTER DEVELOPMENT
835 EAST PARK STREET
EUGENE, OR 97401

REV	DATE	DESC

DATE	10-13-14
DESIGNED	SBF
DRAWN	SBF
CHECKED	TLG

WATER DISTRIBUTION AND SANITARY SEWER PLAN

C1.0