PRELIMINARY LANDSCAPE PLANTING PLAN

FOR

WOODBURN FAST SERVE

SECTION 12, TOWNSHIP 5 SOUTH, RANGE 2 WEST, W.M.

CITY OF WOODBURN, MARION COUNTY, OREGON

1"=20'-0"

0 10 20 40

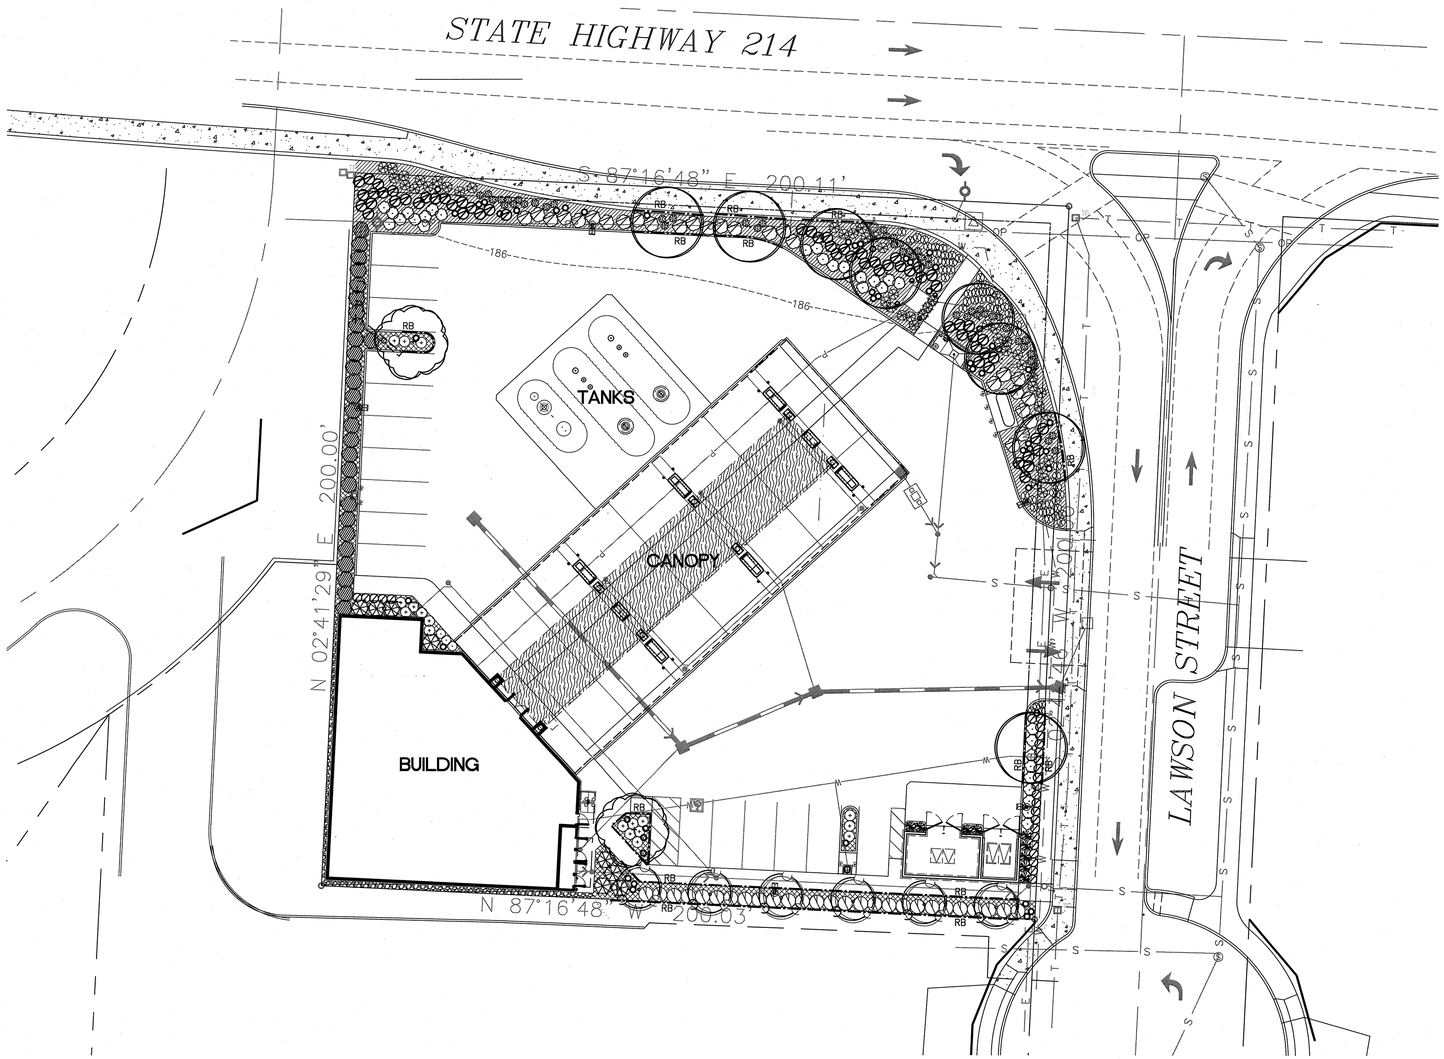

LANDSCAPE PLANT MATERIAL LEGEND

SYMBOL	BOTANICAL / COMMON NAMES	SIZE CONDITION	SPACING	QUANTITY	REMARKS
	TREES:				
	CORNUS 'EDDIE'S WHITE WONDER' / EDDIE'S WHITE WONDER DOGWOOD (STREET TREE)	2" CAL. B & B	AS SHOWN	8	STAKE & GUY ONE GROWING SEASON; NURSERY GROWN FOR STREET TREE USE, BRANCHED AT 6', UN-CUT LEADER
	MAGNOLIA GRANDIFLORA 'LITTLE GEM' / LITTLE GEM MAGNOLIA	1.75" CAL. B & B	20' O.C.	6	STAKE & GUY ONE GROWING SEASON; NURSERY GROWN FOR STREET TREE USE, BRANCHED AT 6', UN-CUT LEADER
	PYRUS CALLERYANA 'CAPITAL' / CAPITAL ORNAMENTAL PEAR (PARKING LOT TREE)	1.75" CAL. B & B	AS SHOWN	2	STAKE & GUY ONE GROWING SEASON; NURSERY GROWN FOR STREET TREE USE, BRANCHED AT 6', UN-CUT LEADER
RB	ROOT BARRIER				20' LENGTH CENTERED ON TREE TRUNK
	SHRUBS:				
	ARBUTUS UNEDO 'OKTOBERFEST' / OKTOBERFEST STRAWBERRY TREE	21" – 24"	4' O.C.	26	FULL AND BUSHY, MATCHED HEIGHT AND FORM
	BERGENIA CRASSIFOLIA / WINTER-BLOOMING BERGENIA	1 GALLON	AS SHOWN	3	FULL
	CEANOTHUS THYRSIFLORUS 'SKYLARK' / SKYLARK CEANOTHUS	21" – 24"	4' O.C.	27	FULL AND BUSHY
	CROCOSMIA HYBRIDS 'LUCIFER' / LUCIFER MONTBRETIA	1 GALLON	AS SHOWN	51	FULL
	HELICTOTRICHON SEMPERVIRENS / BLUE OAT GRASS	1 GALLON	AS SHOWN	49	FULL
	MISCANTHUS SINENSIS 'ADAGIO' / DWARF MAIDEN GRASS	1 GALLON	2.5' O.C.	45	FULL AND BUSHY
	NANDINA DOMESTICA 'GULF STREAM' / GULF STREAM HEAVENLY BAMBOO	21" – 24"	3' O.C.	18	FULL AND BUSHY, 3 CANES MINIMUM
	PRUNUS LAUROCERASUS 'MOUNT VERNON' / MOUNT VERNON ENGLISH LAUREL	1 GALLON	2.5' O.C.	26	FULL AND BUSHY
	RHODODENDRON 'CUNNINGHAM'S WHITE' / CUNNINGHAM'S WHITE RODODENDRON	21" – 24"	4' O.C.	8	FULL AND BUSHY
	RHODODENDRON 'MOONSTONE' / MOONSTONE RHODODENDRON	18" – 21"	3' O.C.	61	FULL AND BUSHY
	ROSA 'RADCON' / KNOCKOUT ROSE PINK	18" – 21"	3' O.C.	31	FULL AND BUSHY
	RUDBECKIA FULGIDA / BLACK-EYED SUSAN	1 GALLON	2' O.C.	61	FULL AND BUSHY
	THUJA OCCIDENTALIS 'EMERALD GREEN' / EMERALD GREEN ARBORVITAE	4' – 5' HT.	3.5' O.C.	9	FULL AND BUSHY, MATCHED HEIGHT AND FORM
	VIBURNUM TINUS 'SPRING BOUQUET' / SPRING BOUQUET LAURUSTINUS	21" – 24"	4' O.C.	27	FULL AND BUSHY, MATCHED HEIGHT AND FORM
	GROUNDCOVERS:				
	ARCTOSTAPHYLOS UVA-URSI 'POINT REYES' / POINT REYES KINNIKINNICK	4" POT	24" O.C.	AS REQ'D	HOLD 12" FROM BORDERS, SHRUBS, AND TREES
	FRAGARIA CHILOENSIS / BEACH STRAWBERRY	4" POT	16" O.C.	AS REQ'D	HOLD 12" FROM BORDERS, SHRUBS, AND TREES
	GREEN-ROOF SEDUM			AS SHOWN	
	MULCH ONLY AREA			COVER	3" LAYER

No.	Date	By	Ckd.	Appr.	Revision

Title: PRELIMINARY LANDSCAPE PLANTING PLAN FOR WOODBURN FAST SERVE

For: WOODBURN FAST SERVE
2990 NEWBURG HWY
WOODBURN, OREGON 97071

REGISTERED LANDSCAPE ARCHITECT
641
Arthur M. Seidel
OREGON
10/31/15
10-23-14
(VALID ONLY WITH SIGNATURE)

Scale: Horizontal 1"=20'-0" Vertical N/A

Designed AMS
Drawn AMS
Checked CRJ
Approved HPG
Date 10/20/14

BARGHAUSEN CONSULTING ENGINEERS, INC.
18215 72ND AVENUE SOUTH
KENT, WA 98032
(425)251-6222
(425)251-8782 FAX
CIVIL ENGINEERING, LAND PLANNING, SURVEYING, ENVIRONMENTAL SERVICES

Job Number 16489

Sheet L1 of 2