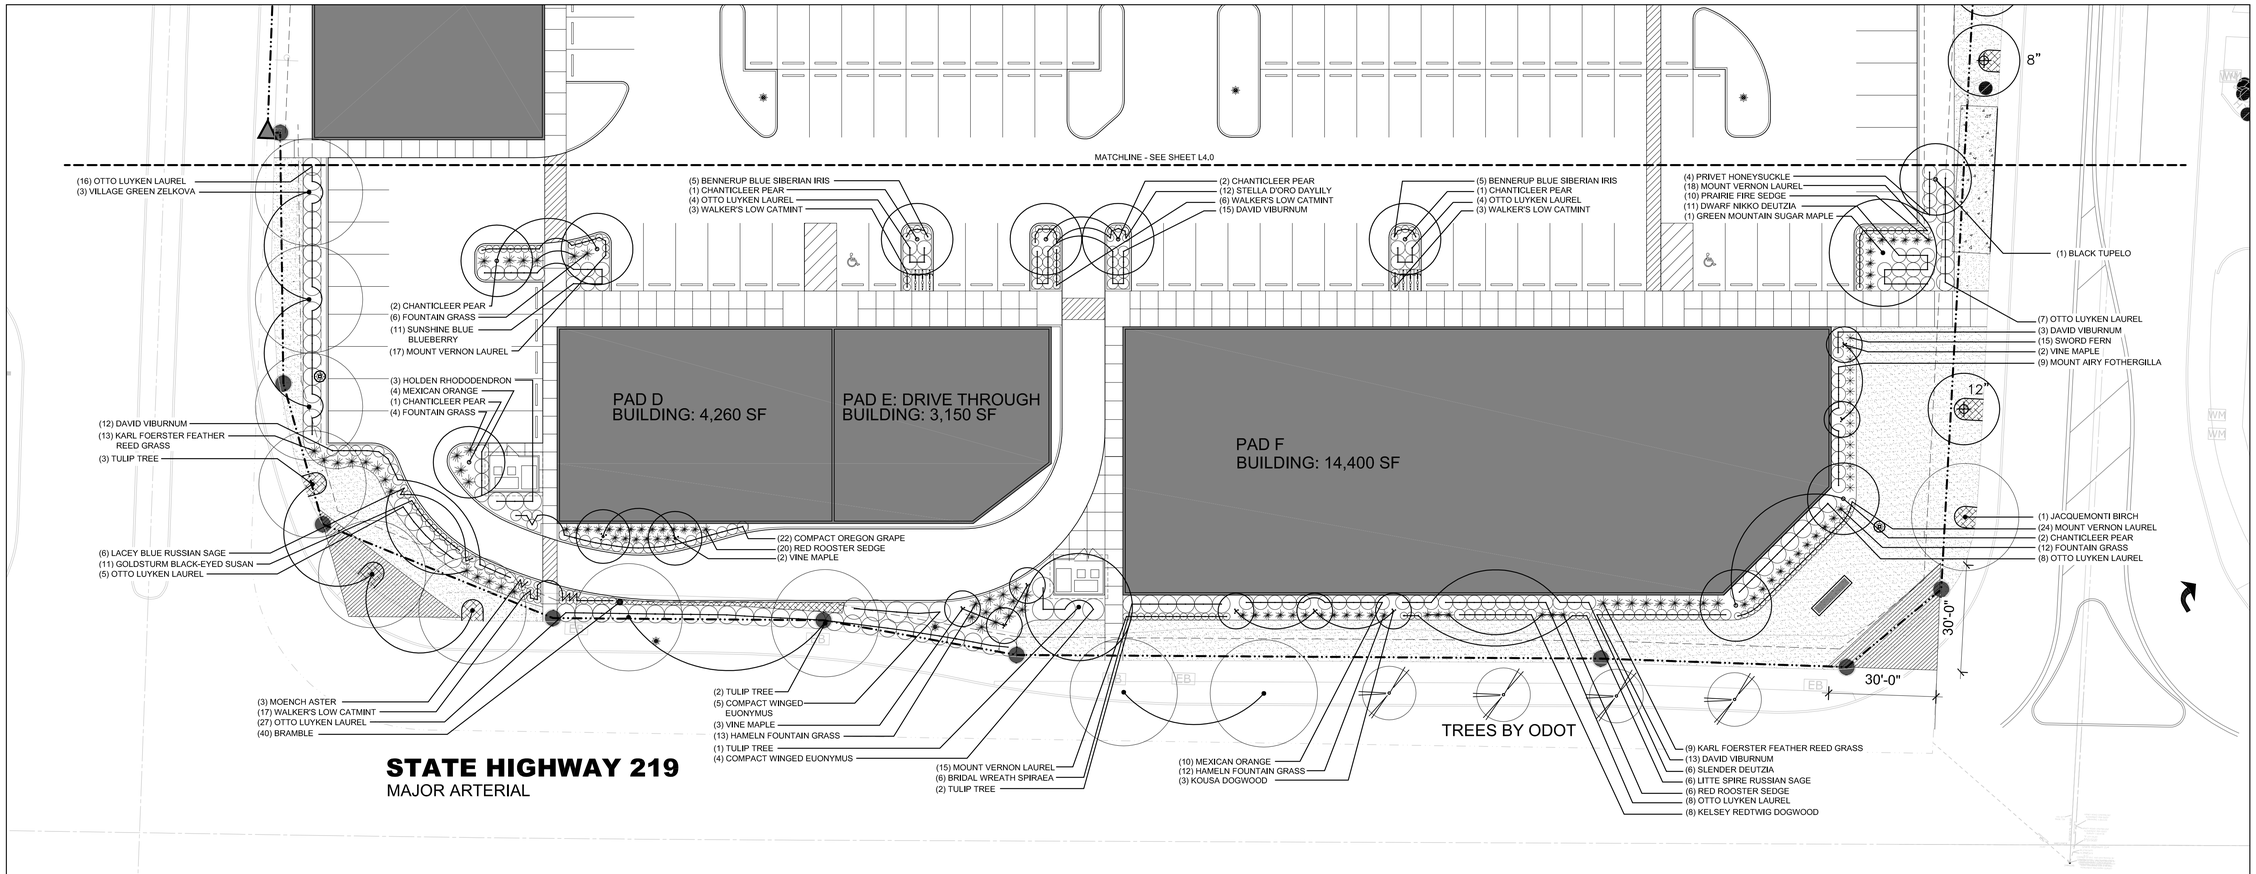

LANDSCAPE ARCHITECTS
SCHIRMER SATRE GROUP

SCHIRMER SATRE GROUP
375 West 4th, Suite 201, Eugene OR 97401
Phone: 541.686.4540 Fax: 541.686.4577
www.schirmersatre.com

SCHIRMER SATRE GROUP, PLANNERS, LANDSCAPE ARCHITECTS AND ENVIRONMENTAL SPECIALISTS, EXPRESSLY RESERVE ITS COMMON LAW COPYRIGHT AND OTHER PROPERTY RIGHTS IN THESE PLANS. THESE PLANS ARE NOT TO BE CHANGED OR COPIED IN ANY FORM OR MANNER WHATSOEVER, NOR ARE THEY TO BE ASSIGNED TO A THIRD PARTY WITHOUT FIRST OBTAINING THE WRITTEN PERMISSION AND CONSENT OF SCHIRMER SATRE GROUP. ANY UNAUTHORIZED REUSE OF THESE PLANS WILL BE AT A THIRD PARTY'S SOLE RISK AND WITHOUT LIABILITY TO SCHIRMER SATRE GROUP. THE THIRD PARTY SHALL HOLD SCHIRMER SATRE GROUP HARMLESS.

REGISTERED #325
CAROL E. SCHIRMER
OREGON
11-18-94
LANDSCAPE ARCHITECT

PLANTING PLAN

WOODBURN COMMERCIAL
3001 Newberg Highway
Woodburn, Oregon

Scale: 1" = 20' - 0"
0 10 20 40

Revisions

#	Date	Description
1	10.7.14	Site Plan

Project Number	.
Drawn By	GBS
Checked	GBS
Date	August 11, 2014
Phase	Design Review

L4.1

© 2014, SCHIRMER SATRE GROUP