NORTHEAST ELEVATION - STORE ENTRY

0 2 4 8

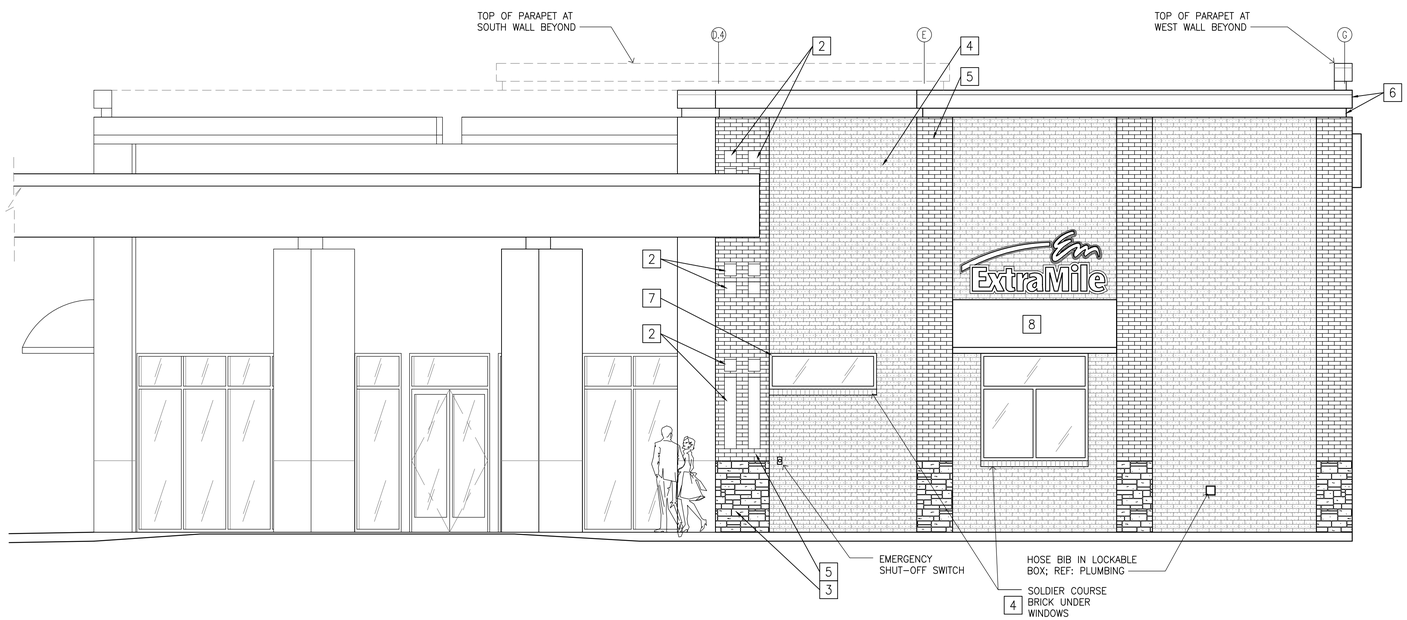

NORTH ELEVATION

0 2 4 8

STREET ADDRESS POSTING

STREET ADDRESSES SHALL BE POSTED ON THE EXTERIOR OF A BUILDING SO AS TO BE VISIBLE FROM THE STREET OR ROAD FRONTING THE PROPERTY.

- SIZE OF NUMBERS: ADDRESS NUMBERS SHALL BE SIX (6) INCHES HIGH, W/ A MINIMUM STROKE WIDTH OF 0.5".
- NUMBERS SHALL BE ARABIC NUMBERS OR ALPHABETICAL LETTERS.
- COLOR: ADDRESS NUMBERS SHALL CONTRAST W/ THE COLOR OF THE STRUCTURE/ BUILDING.
- ILLUMINATION: NUMBERS SHALL BE VISIBLE AT ALL HOURS.
- OUT OF SIGHT: BUILDINGS/STRUCTURES OUT OF SIGHT OF A STREET OR ROAD SHALL HAVE ADDITIONAL ADDRESS NUMBER CLEARLY POSTED AT THE DRIVEWAY/ACCESS ROAD ENTRANCE LEADING TO PROPERTY.

REFERENCE SECTION 505.1 O.F.C.

COLOR LEGEND

1. SIDING BOARD:
   PAINT: "CHILLED WINE"
2. CULTURED STONE:
   TYPE: ARCHITECTURAL STONE TRIM
   COLOR: GRAY
   MFR: BORAL AMERICA
3. CULTURED STONE:
   TYPE: EUROPEAN CASTLE STONE
   COLOR: CHARDONNAY
   MFR: BORAL AMERICA
4. BRICK:
   TYPE: STANDARD
   COLOR: MOUNTAIN BLEND (BODY)
   MFR: MUTUAL MATERIALS
5. BRICK:
   TYPE: STANDARD
   COLOR: CANYON MIST (ACCENT)
   MFR: MUTUAL MATERIALS

   TYPE N MORTAR
   TYPE N / MORTAR MIX, A PRE-BLENDED DRY PORTLAND CEMENT-LIME MORTAR MIX PRODUCED BY OLDCASTLE/PORTLAND, IN 3,000 LB. OR 80 LB. BAGS, MEETS THE AMERICAN SOCIETY FOR TESTING AND MATERIALS (A.S.T.M.) C-270 TABLE 2 PROPERTY SPECIFICATIONS.
   COLOR: NO COLOR ADDITIVE
6. 7/8" CEMENT PLASTER CORNICE
   COLOR: PAINT TO MATCH CANYON MIST BRICK COLOR
7. BLACK ALUMINUM STOREFRONT FRAMES AND BREAK METAL
8. AWNINGS:
   QUARTER ROUND CANVAS OVER LIGHT METAL FRAMING;
   COLOR: CHILLED WINE
   MFR: ROSE CITY AWNING CO.
   www.ROSECITYAWNING.COM
9. ELECTRICAL CLOSET DOORS:
   COLOR: PAINT DOORS AND FRAMES TO MATCH CANYON MIST BRICK COLOR.

No.	Date	By	Ckd.	Appr.	Revision
4					
3					
2					
1					

Title: ARCHITECTURAL ELEVATIONS
WOODBURN FAST SERVE
2990 NEWBURG HWY
WOODBURN, OREGON 97071

For: WOODBURN FAST SERVE
2990 NEWBURG HWY
SR 214 @ LAWSON STREET
WOODBURN, OREGON 97071

REGISTERED PROFESSIONAL ENGINEER 15803PE OREGON MAR. 17, 1992 HAL P. GRUBB
EXPIRES:

Scale: Horizontal 1/4"=1'-0" Vertical

Designed cjp
Drawn cjp
Checked –
Approved –
Date 10.21.14

BARGHAUSEN CONSULTING ENGINEERS, INC.
18215 72ND AVENUE SOUTH
KENT, WA 98032
(425)251-6222
(425)251-8782 FAX
CIVIL ENGINEERING, LAND PLANNING, SURVEYING, ENVIRONMENTAL SERVICES

Job Number 16489
Sheet A2.1 of

File:P:\16000s\16489\architectural\16489 A2.1.dwg Date/Time:10/23/2014 3:23 PM Scale:1:1 CPINNER Xref: ----